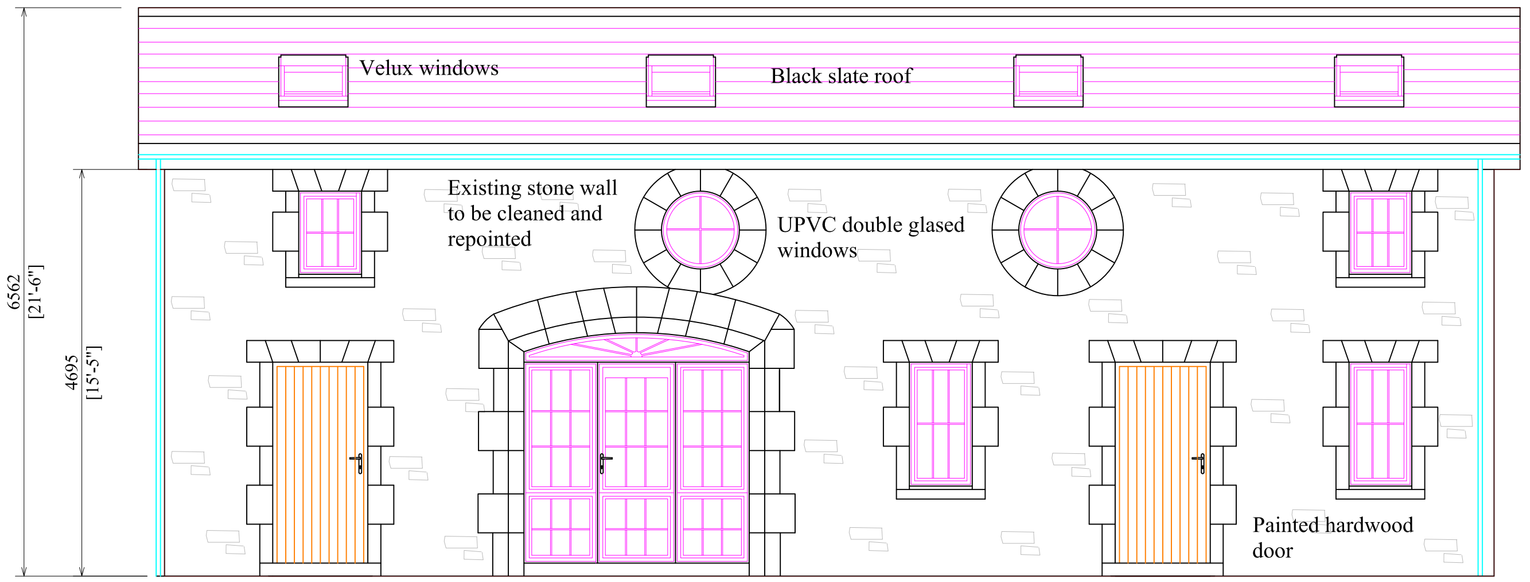

Front Elevation Scale @ 1:50

15350

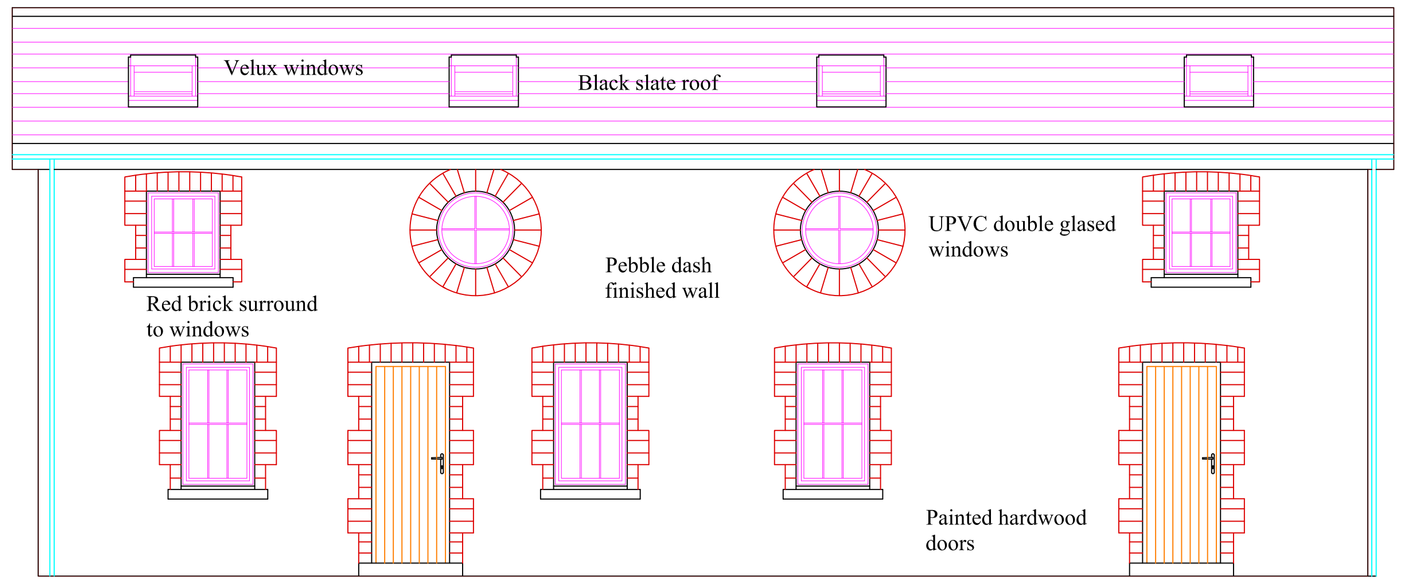

Rear Elevation Scale @ 1:50

15350 [50'-4"]

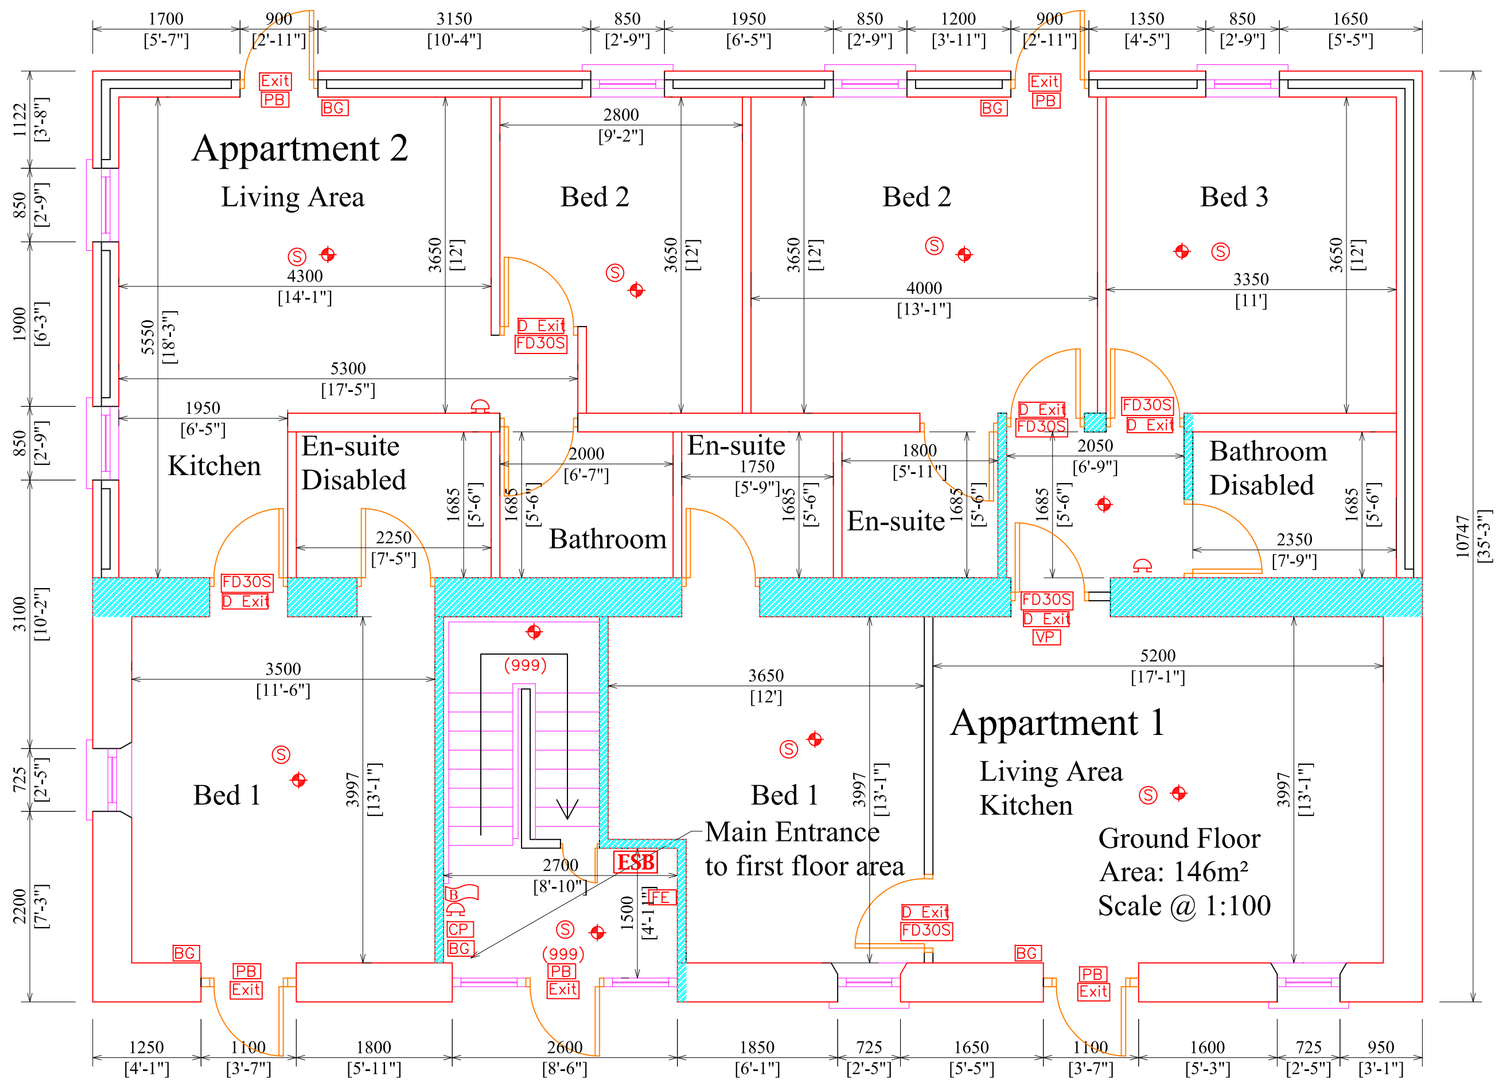

Ground Floor Plan
Scale @ 1:50
Area 146m²

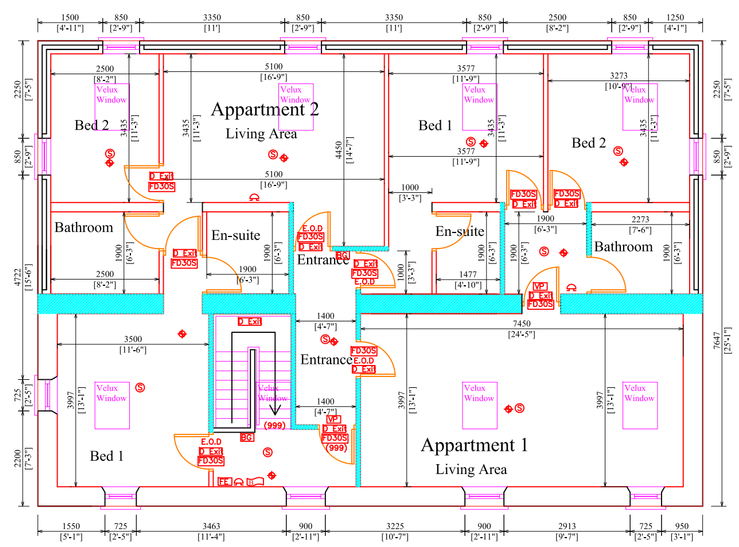

First Floor Plan
Scale @ 1:100
Area 146m²

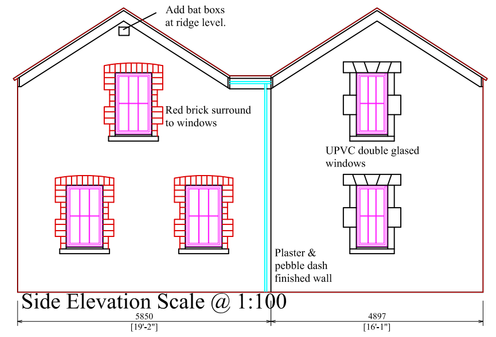

Side Elevation Scale @ 1:100

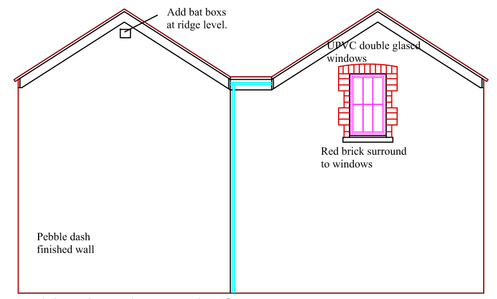

Side Elevation Scale @ 1:100

Area outlined in red to be retained

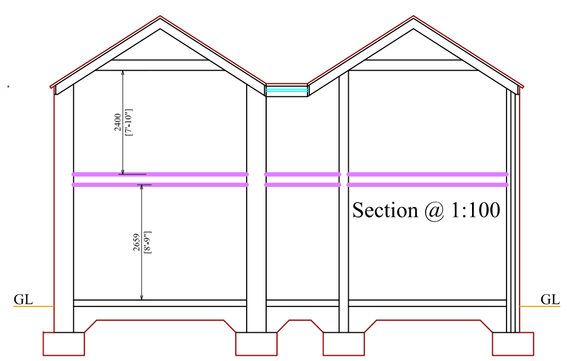

LEGEND		Construction Legend
(S) Smoke Detector	Seperating/ Compartment Walls – 60 minute fire resistance	Masonary wall/double slabbed construction 1hr fire rated
BG Break Glass Unit	Compartment Floor/ Ceiling Construction – 60 minute fire resistance	1hr protected stairwells and lobbies denoted thus
Exit Emergency Exit Sign	Denotes routes of fire exit re travel distances	1/2 hr protected wall constructed denoted thus
D_Exit Directional Emergency Exit Sign		Cavity barriers @ 10 m centres
FD30S Fire Doorset table B1 ie 1hr door		
PB Panic bars (push bars to open)		
VP Vision panel		
E.O.D *Easy open locking device from escape door. No keys required		
CP Control Panel		
Alarm Sounder		
Emergency Lighting (3 hr. maintained)		
FB Fire blanket		
(999) Minimum clear opening of 1000mm.		
ESB denotes proposed supply ESB unit to be contained in a fire proof cabinet		
FE Fire Extinguisher		
EMD Electro-mechanical door opening device		

This project received grant aid from the Leitrim Development Company Rural Development Programme which is financed by the Irish Government under the Rural Development Programme Ireland 2007-2013 and by the European Agricultural Fund for Rural Development: Europe investing in Rural Areas.

NDP National Development Plan Transforming Ireland

The European Agricultural Fund for Rural Development: Europe investing in Rural Areas.

LEADER

An Roinn Gnóthaí Pobail, Comhionannais agus Gaeltachta
Department of Community, Equality and Gaeltacht Affairs

F Davitt Planning and Design Engineers
Main St
Drumkeeran
Co. Leitrim

E-Mail: info@davittplanningdesign.ie
Web-Site: www.davittplanningdesign.ie
Tel/Fax: 071 96 48886
Mobile: 087 9067606
Vat Reg. No. IE5833587C

Drawn by:	Patrick Mc Gowan	
Checked by:	Francis Davitt	
Date:	September 2010	
Scale	Drg. No.	Rev.
As Shown	498-02	
Title:	Proposed Apartments @ The Old Rectory, Glebe, Fenagh, Ballinamore, Co. Leitrim.	
Client:	Patrick Curran	